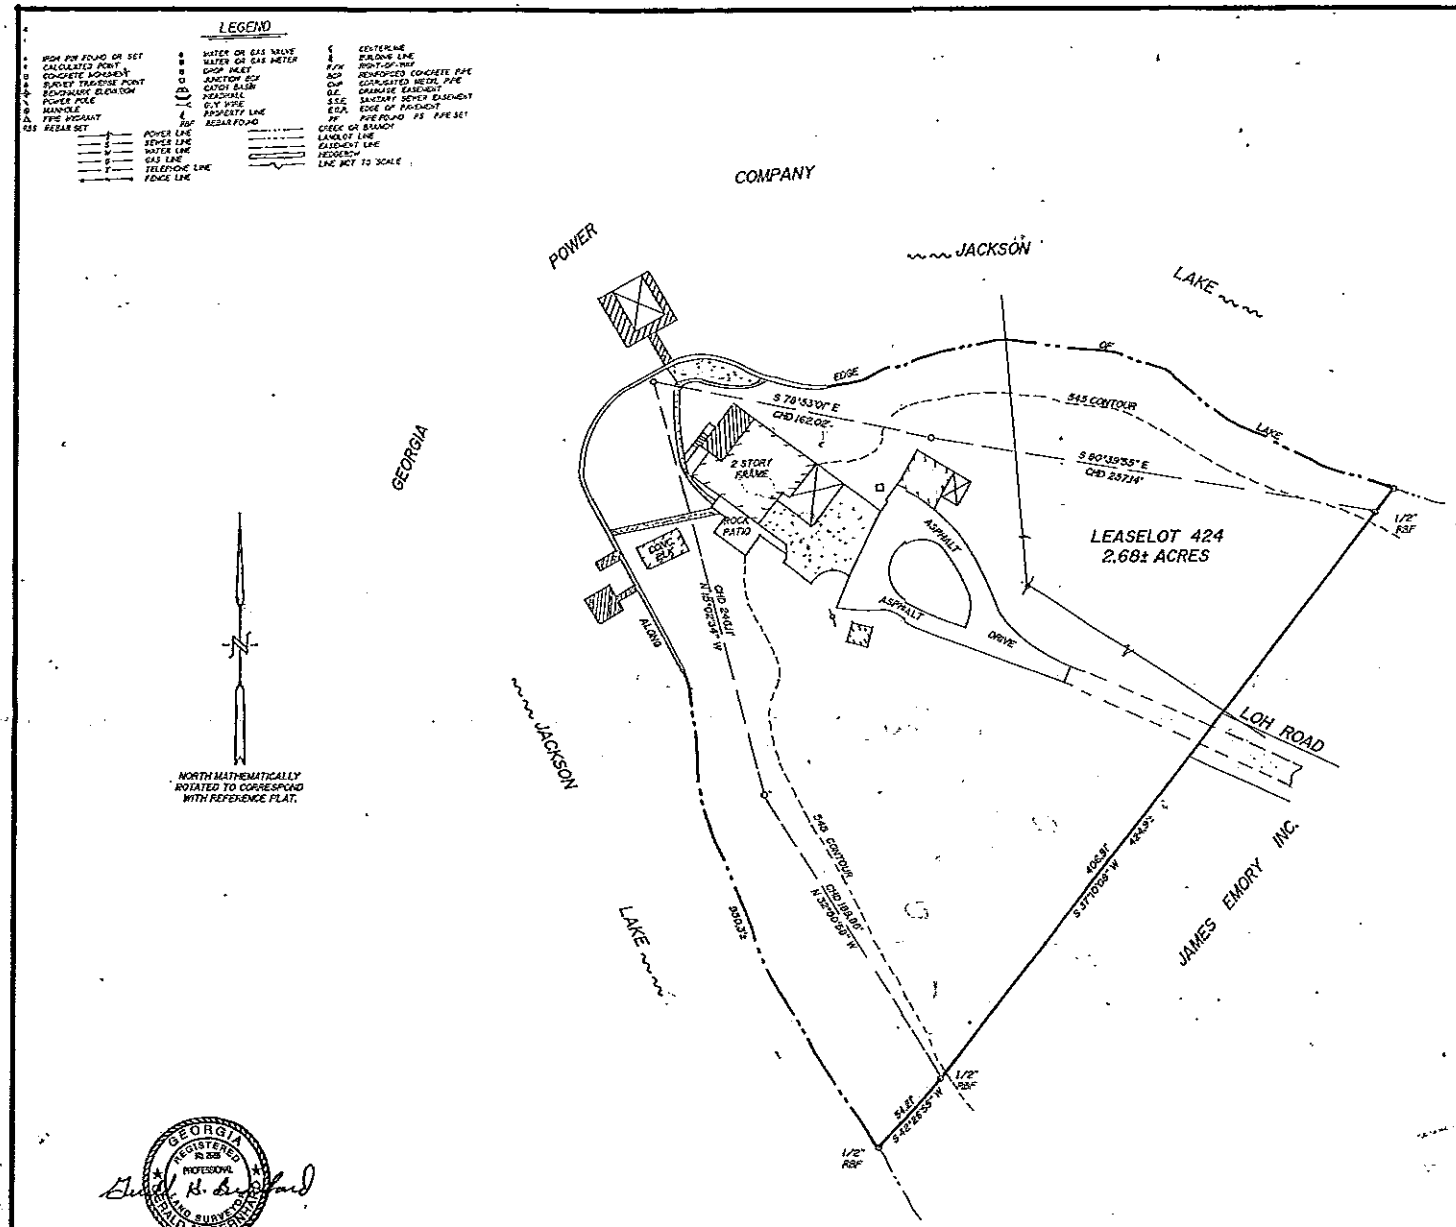

The field data upon which this plat is based has a closure precision of one foot in 15,394 feet and an angular error of 8 seconds per angle point and was adjusted using no adjustments rule.

This plat has been calculated for closure and is found to be accurate within one foot in 100,000+ feet.

Equipment used for measurements:
Angular TOPCON GTS 303
Linear SAME

FLOOD NOTE:

BASED ON A FIELD INSPECTION MADE ON THIS DATE, IT IS THE OPINION OF THE UNDERSIGNED SURVEYOR THAT THE IMPROVEMENTS SHOWN HEREON DO NOT LIE WITHIN A FLOOD HAZARD AREA.

REFERENCE PLAT:

"THE GEORGIA POWER COMPANY" SEPT. 16, 1993 BY ROBERT M. BUHLER

Agents, etc.
Please do not take this

PROPERTY SURVEY FOR
MANFRED LOH & SUNSHINE LOH
LEASELOT 424 - AREA 9
GEORGIA POWER COMPANY
LOCATEDIN LANDLOT 126
OF THE 16TH LAND DISTRICT
JASPER COUNTY, GEORGIA
SCALE: 1" = 50' - JULY 10, 2002

50 0 50 100

BERNHARD, HARPER & ASSOCIATES, INC.
120 EAST BANK STREET - P.O. BOX 283 - GRIFFIN, GEORGIA 30224
OFFICE (770) 227-0818 - FAX (770) 227-6147